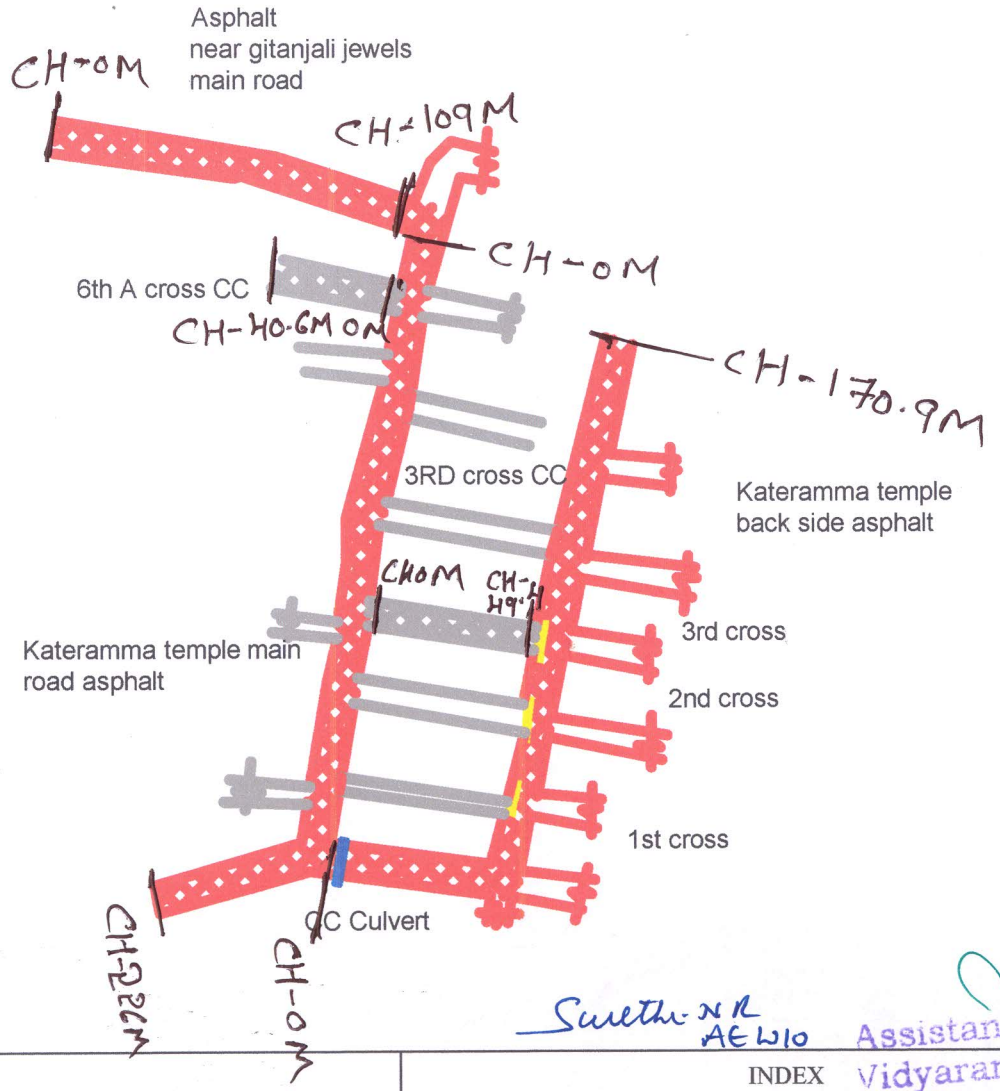

Sunetha N R
AE L10

Assistant Executive Engineer
Vidyaranyapura Sub Division
BBMP, Bangalore - 97

NOTES:-
1) Do Not Scale The Drawings
2) All Dimensions Are In meters

INDEX

ASPHALT ROAD | CC ROAD | SSM CULVERT | CC CULVERT

PROJECT	Providing cement concrete road, construction of culverts and RCC drains and providing missing covering slabs in Kateramma layout and surrounding areas in Ward No.10
CLIENT	BBMP

RUDRAPRASAD CONSULTANTS
STRUCTURAL ENGINEERS, ARCHITECTS
& PROJECT MANAGEMENT CONSULTANTS

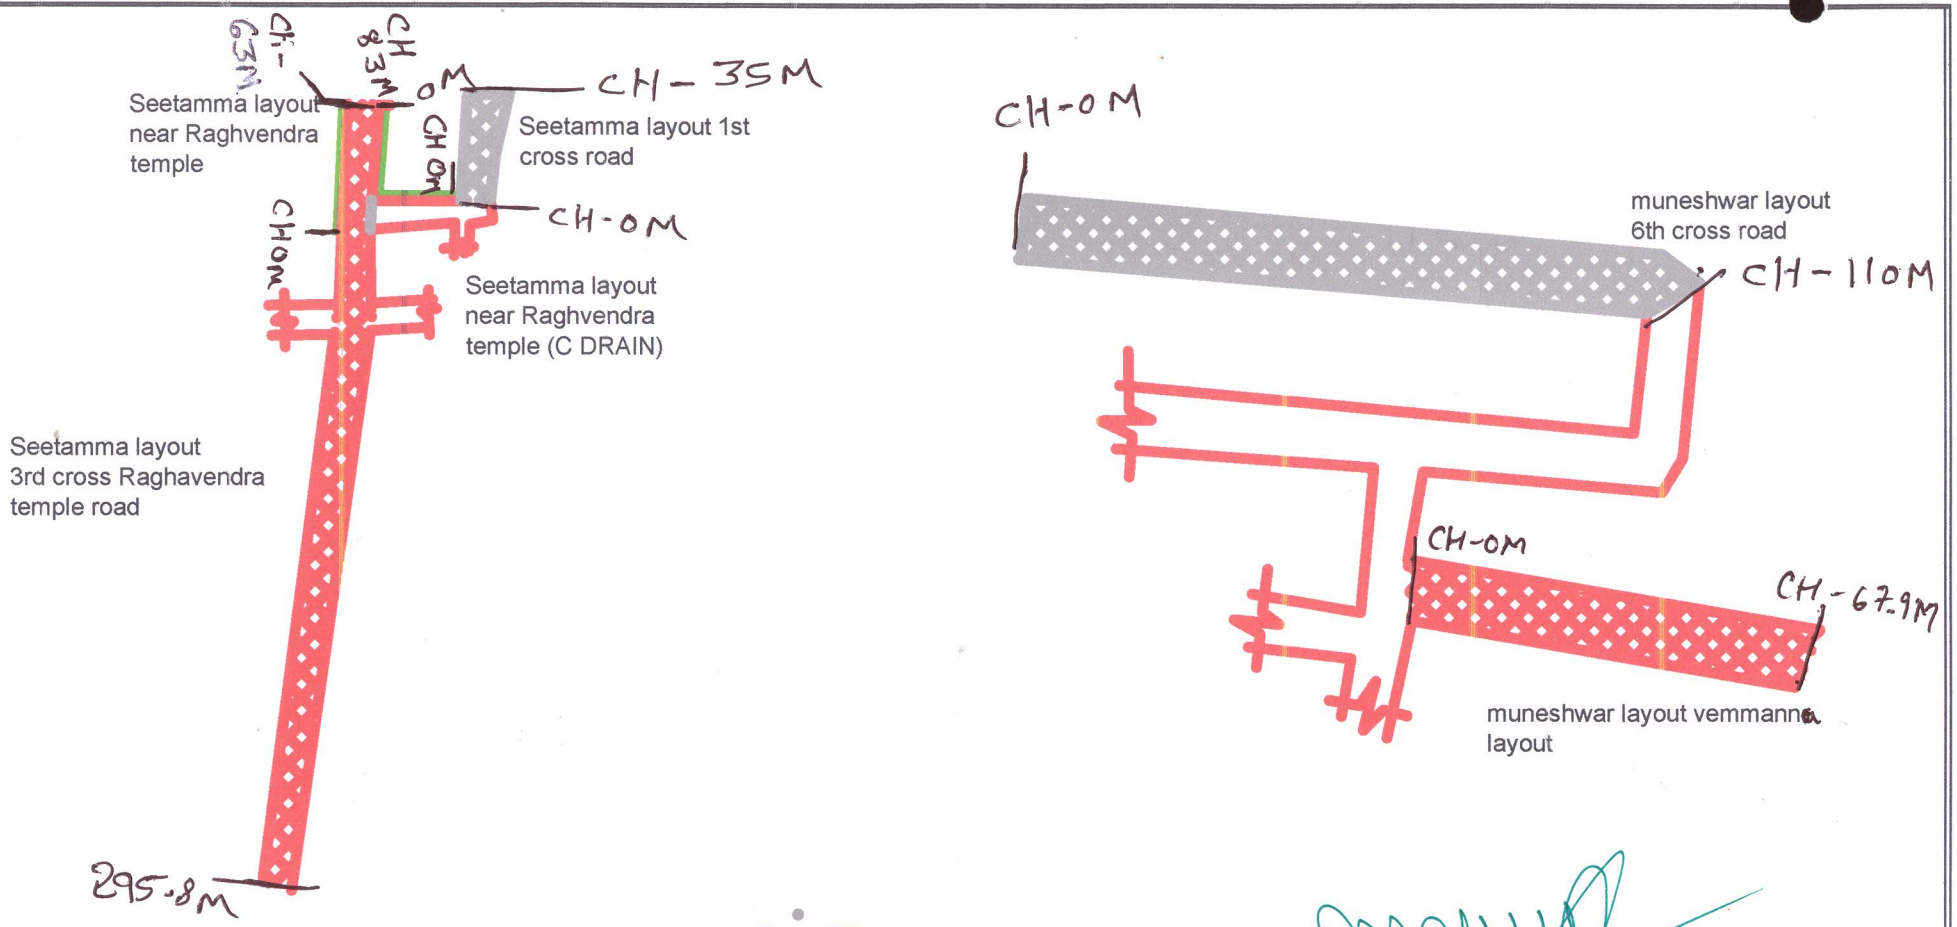

Seetha. N K
AE Ward 10

Assistant Executive Engineer
Vidyaranyapura Sub Division
BBMP, Bangalore - 97

NOTES:-
1) Do Not Scale The Drawings
2) All Dimensions Are In meters

INDEX

ASPHALT ROAD | CC ROAD | CC DRAIN

PROJECT	Providing cement concrete road, construction of culverts and RCC drains and providing missing covering slabs in Kateramma layout and surrounding areas in Ward No.10
CLIENT	BBMP

RUDRAPRASAD CONSULTANTS
STRUCTURAL ENGINEERS, ARCHITECTS & PROJECT MANAGEMENT CONSULTANTS